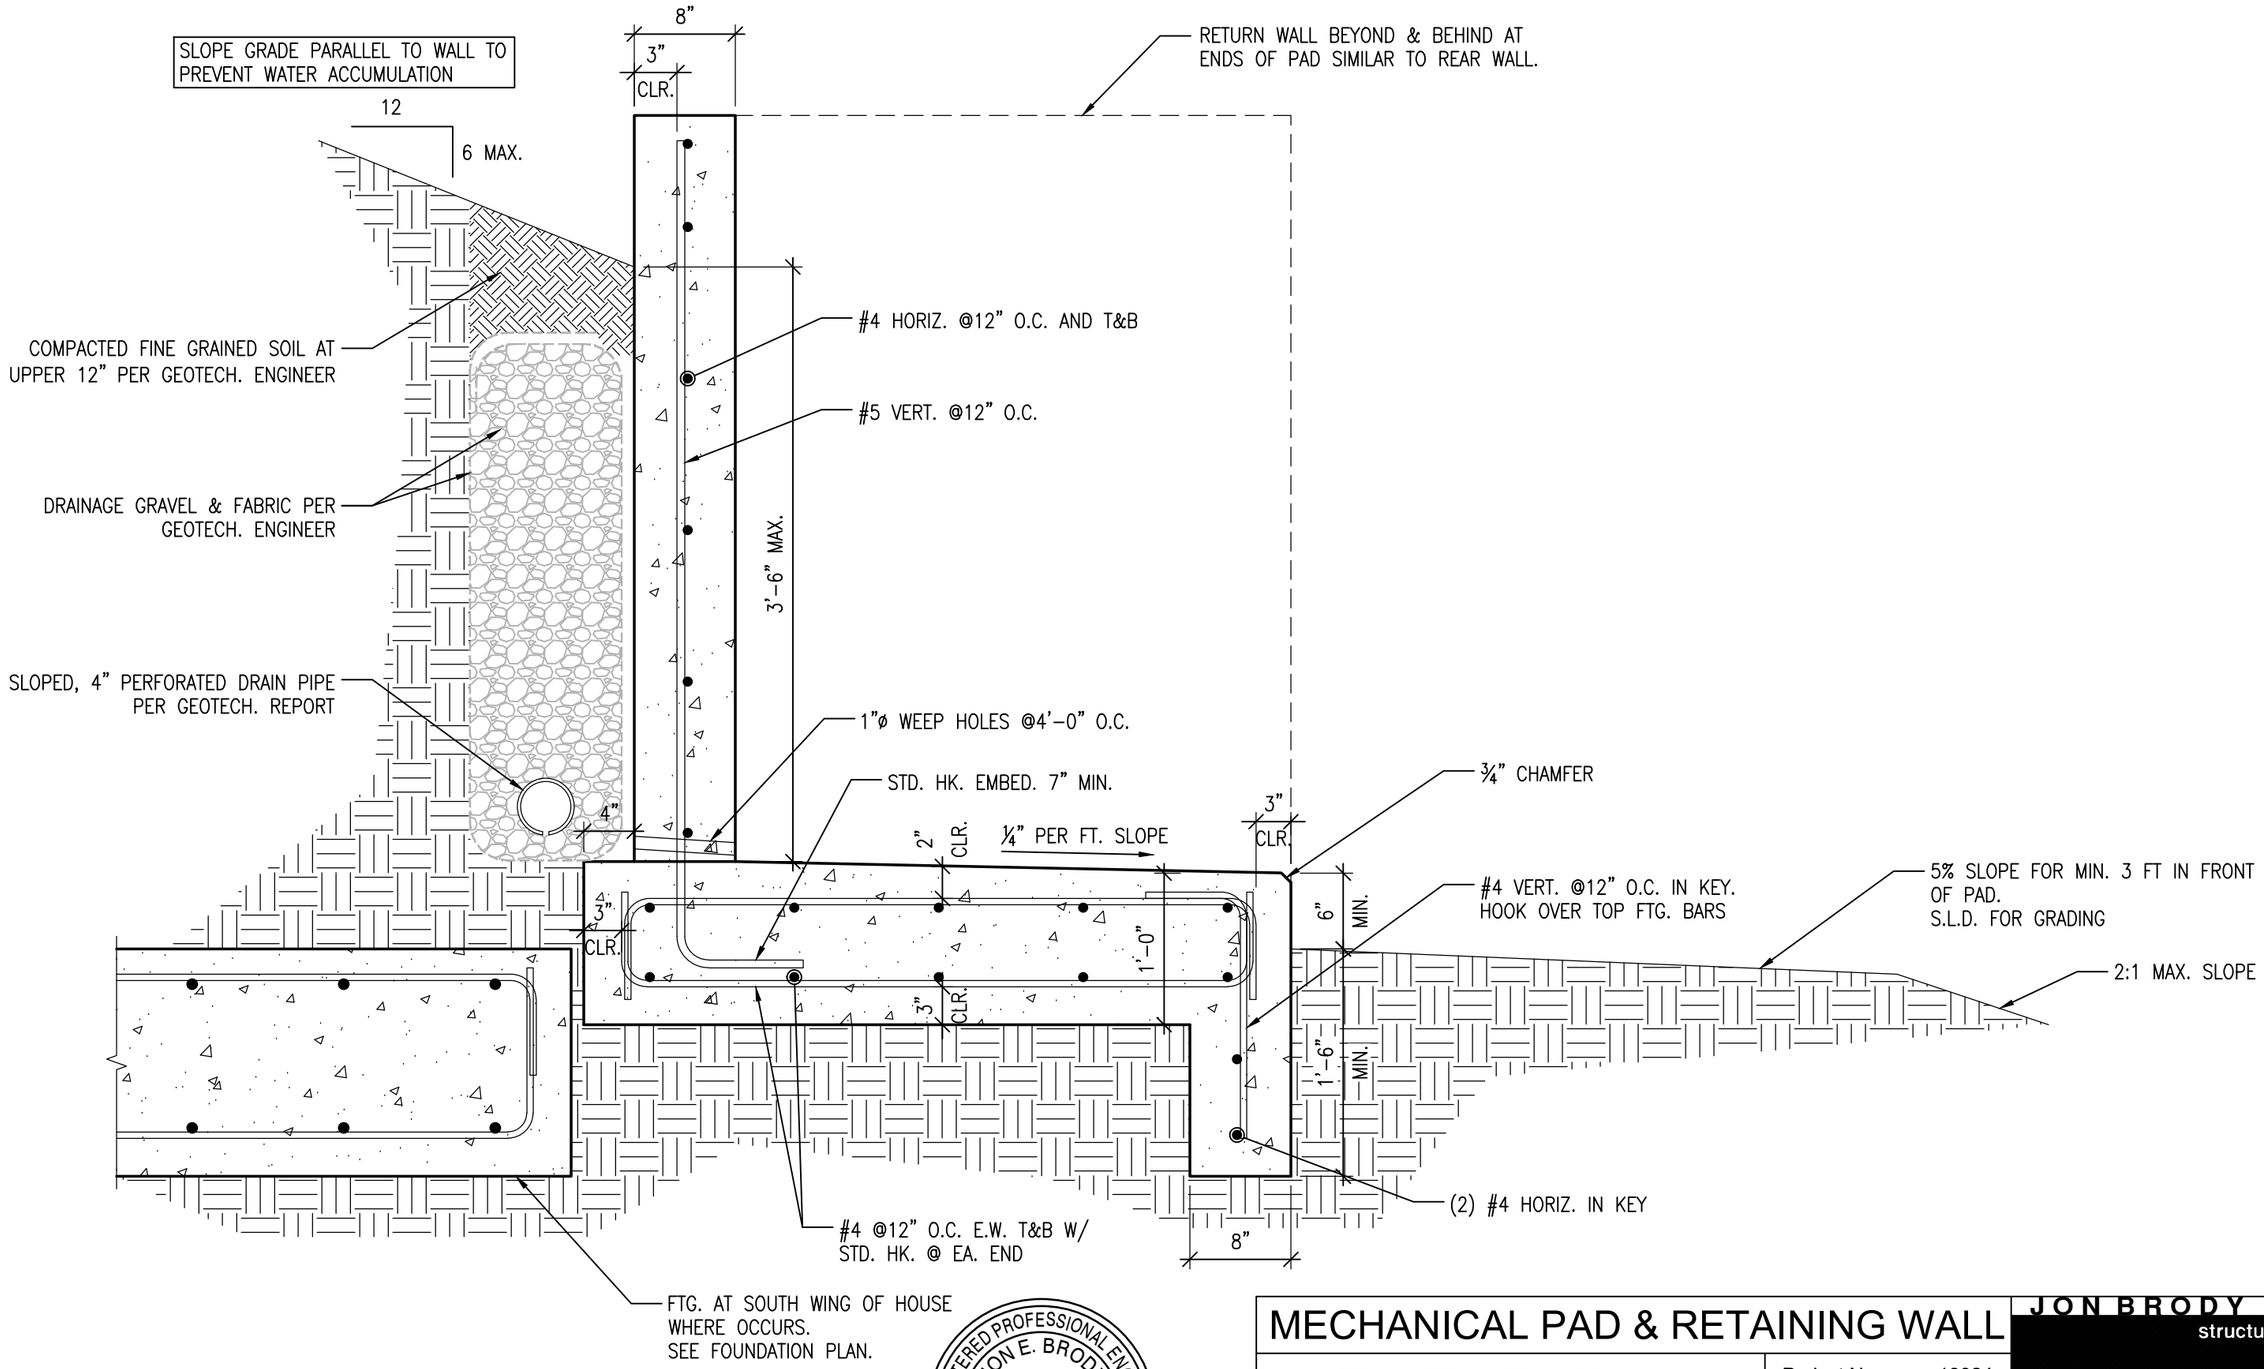

REGISTERED PROFESSIONAL ENGINEER
JON E. BRODY
S4518
Exp. 06/30/21
STRUCTURAL
STATE OF CALIFORNIA

MECHANICAL PAD & RETAINING WALL

Pine Flat Residence
6600 Pine Flat Road
Geyserville, CA

Project No.: 18024
Date: 12/8/2020

SKS-2

JON BRODY
structural engineers
235 Montgomery Street Ste. 1040, San Francisco , CA 94104
Telephone 415.296.9494
www.jonbrody.com

Copyright © 2020 by Jon Brody Structural Engineers. All drawings and written material appearing herein constitute original and unpublished work of the Engineer and may not be used, duplicated, or disclosed without written consent of Jon Brody Structural Engineers.